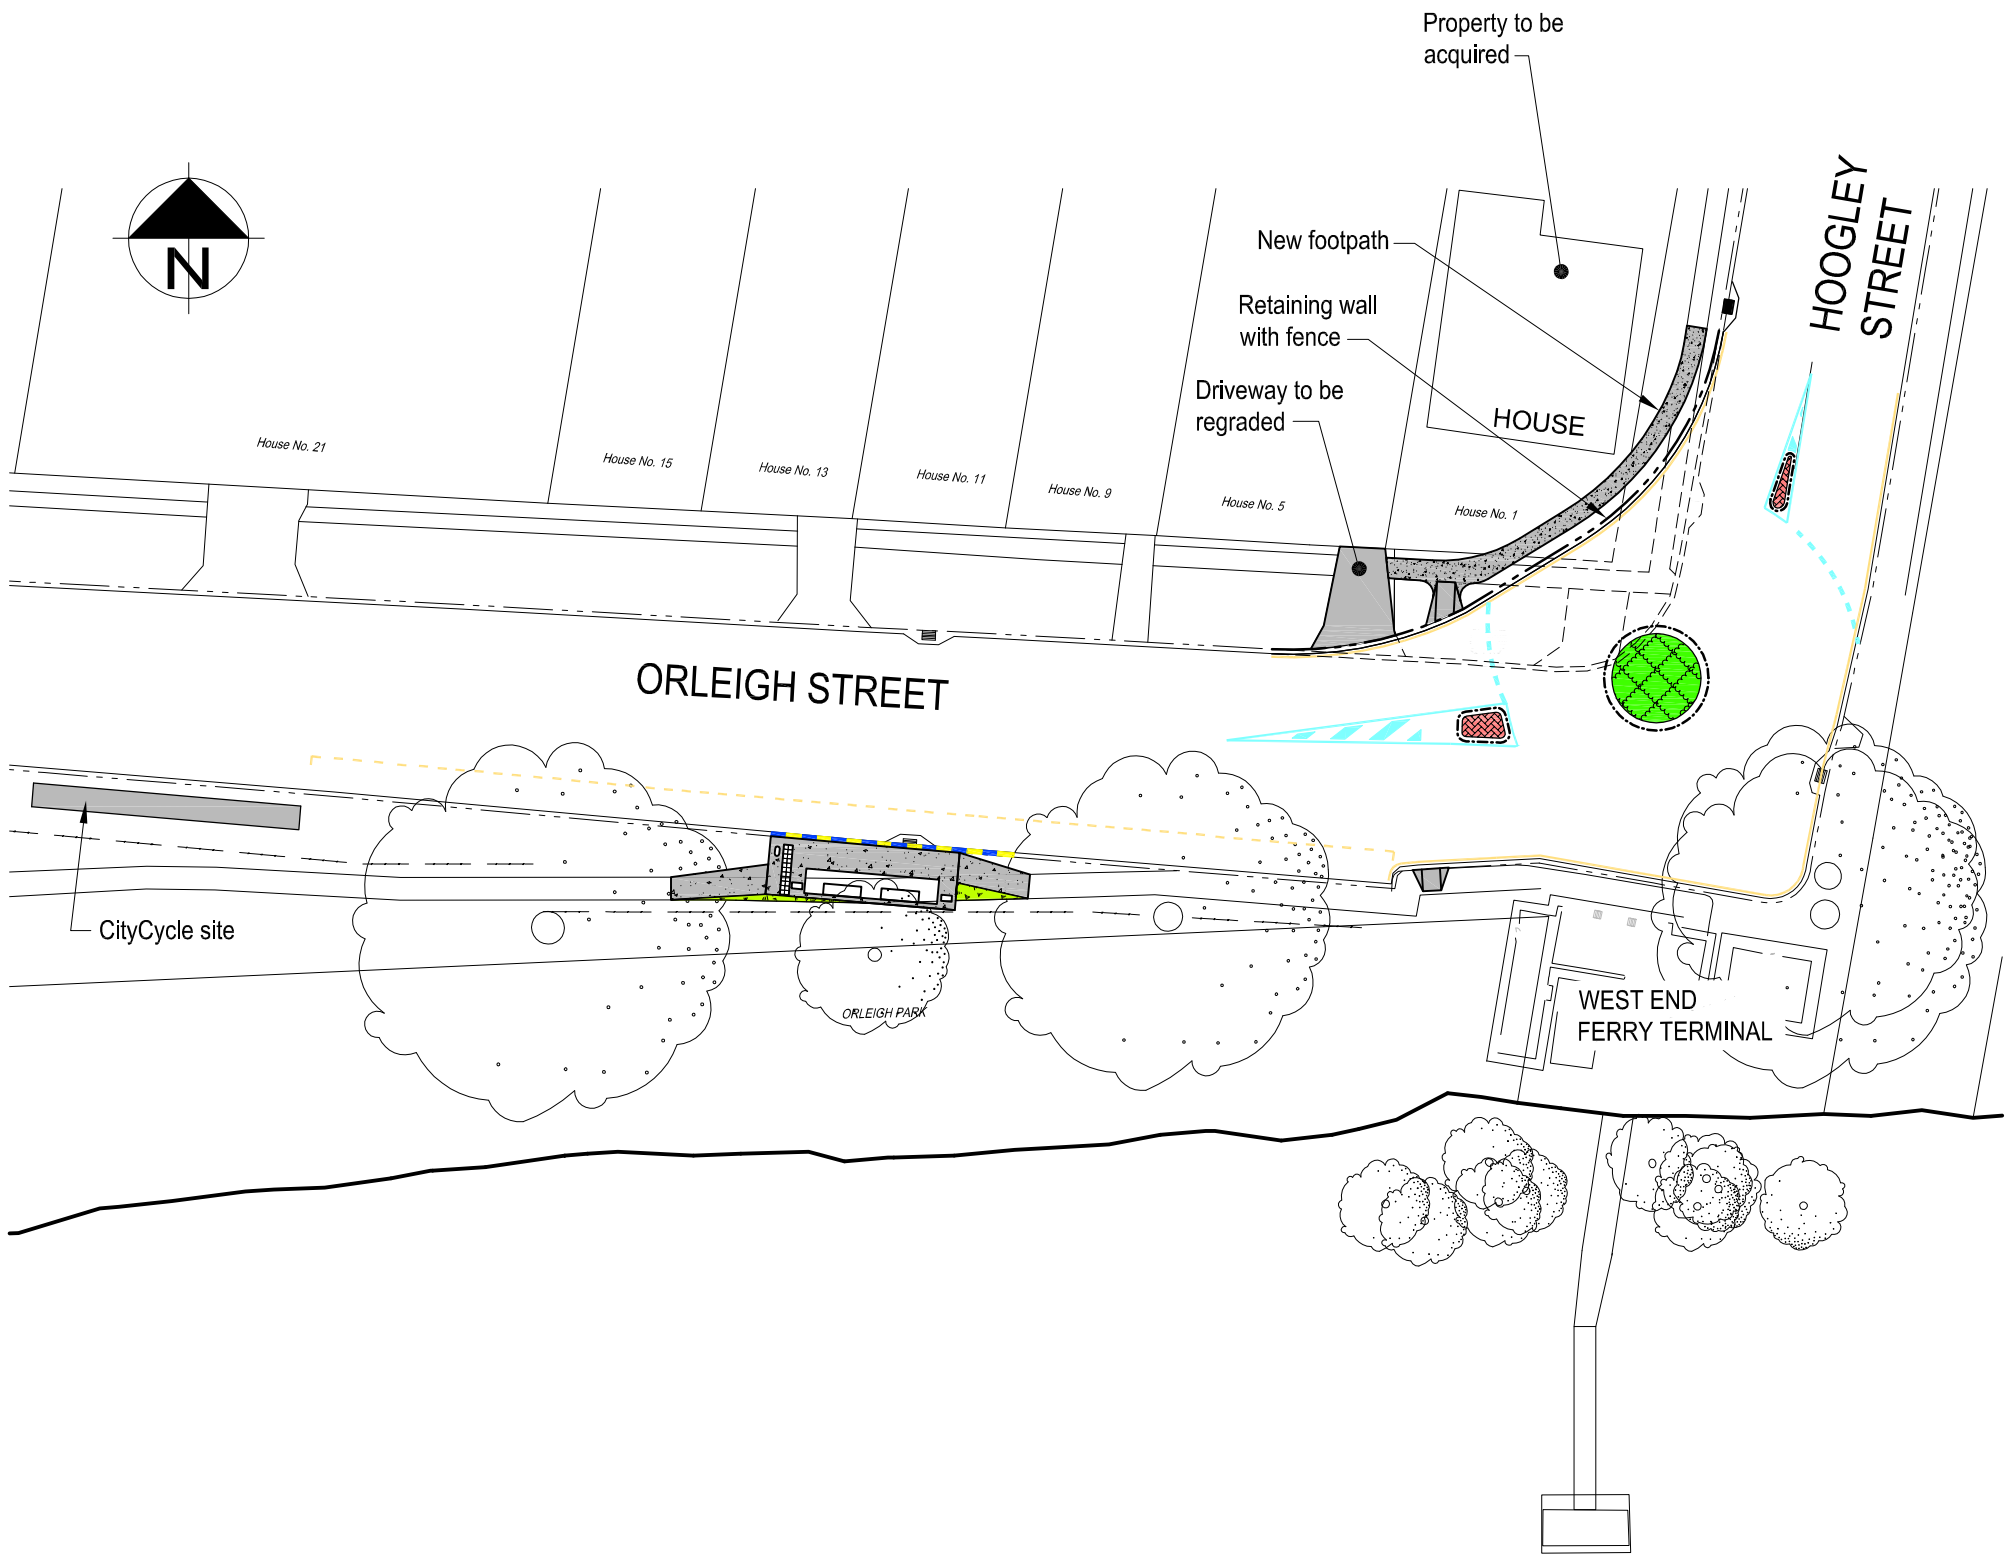

LEGEND

- EXISTING TREES
- AREA TO BE LANDSCAPED
- AREA TO BE TURFED
- 150mm HIGH STENCILLED CONCRETE ISLAND
- AREA TO BE CONCRETE
- KERB RAMP
- PAINTED LINES (DRIVE OVER TO ACCESS PROPERTIES)
- INDICATES NO PARKING AREAS

CONCEPT PLAN

City Design
Brisbane City Council

MAILING ADDRESS:
GPO Box 1434
Brisbane Qld 4001

Green Square
South Tower
505 St. Paul's Terrace
Fortitude Valley, Q 4006

Telephone; 07- 3027 5550
Facsimile: 07- 3334 0225

e-mail: citydesign@brisbane.qld.gov.au

Dedicated to a better Brisbane

Issue	Description	Date	Drawn	Auth.	Issue	Description	Date	Drawn	Auth.

IMAGERY AND CADASTRAL DATA DISCLAIMER
"While every care is taken by Brisbane City Council (BCC) and the Department of Natural Resources and Mines (NRM) to ensure the accuracy of this data supplied by BCC and NRM, BCC and NRM jointly and severally make no representations or warranties about its accuracy, reliability, completeness or suitability for any particular purpose and disclaim all responsibility and all liability (including without limitation, liability in negligence) for all expenses, losses, damages (including indirect or consequential damage) and costs which may be incurred as a result of data being inaccurate or incomplete in any way and for any reason.

Based on Data provided with permission of the Department of Natural Resources and Mines: Cadastral Data (October - 2004).

© DigitalGlobe and Earthstar Geographics

Copyright 2002 Webmap

Survey Information
FIELD MEASUREMENT

Datum	A.H.D.
Filename	
Field Book	

Project: CITYGLIDER

Title: WEST END FERRY TERMINAL TURNAROUND OPTION 1B

Design	Drawn	Checked	Authorised for Issue
			R.P.E.Q. No. 3585

Reference No.	Scale
	1:500

Project Number / Sheet	Issue
CD 100302 / 1009	----